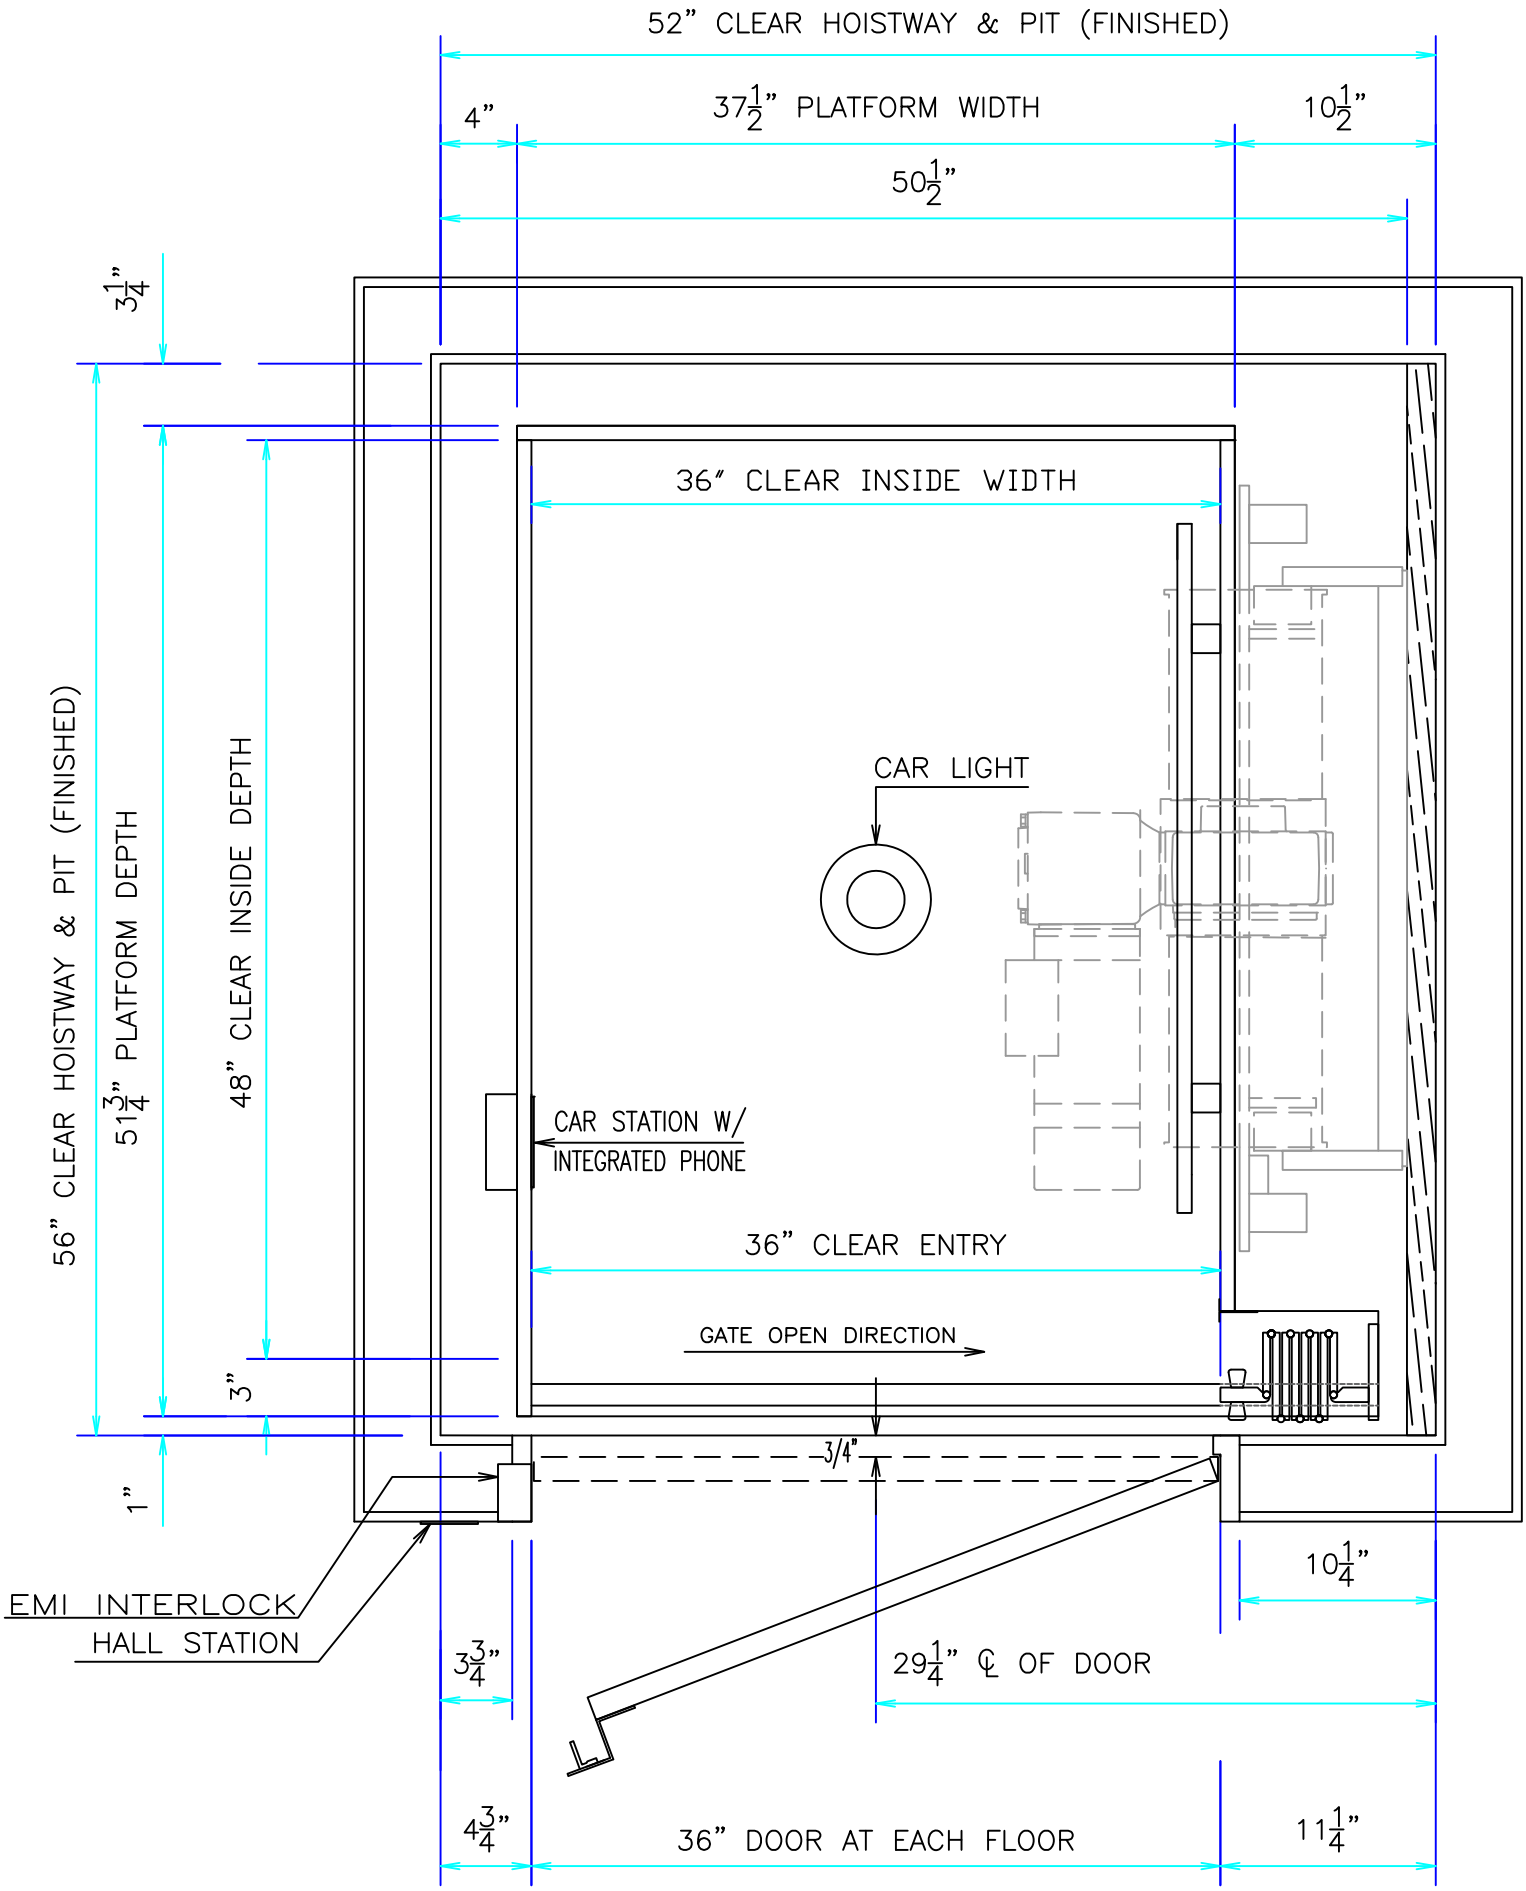
52" CLEAR HOISTWAY & PIT (FINISHED)
4"
37 1/2" PLATFORM WIDTH
10 1/2"
50 1/2"
3 1/4"
36" CLEAR INSIDE WIDTH
CAR LIGHT
56" CLEAR HOISTWAY & PIT (FINISHED)
51 3/4" PLATFORM DEPTH
48" CLEAR INSIDE DEPTH
CAR STATION W/
INTEGRATED PHONE
36" CLEAR ENTRY
GATE OPEN DIRECTION
3"
1"
3/4"
10 1/4"
EMI INTERLOCK
HALL STATION
3 3/4"
29 1/4" ℄ OF DOOR
4 3/4"
36" DOOR AT EACH FLOOR
11 1/4"